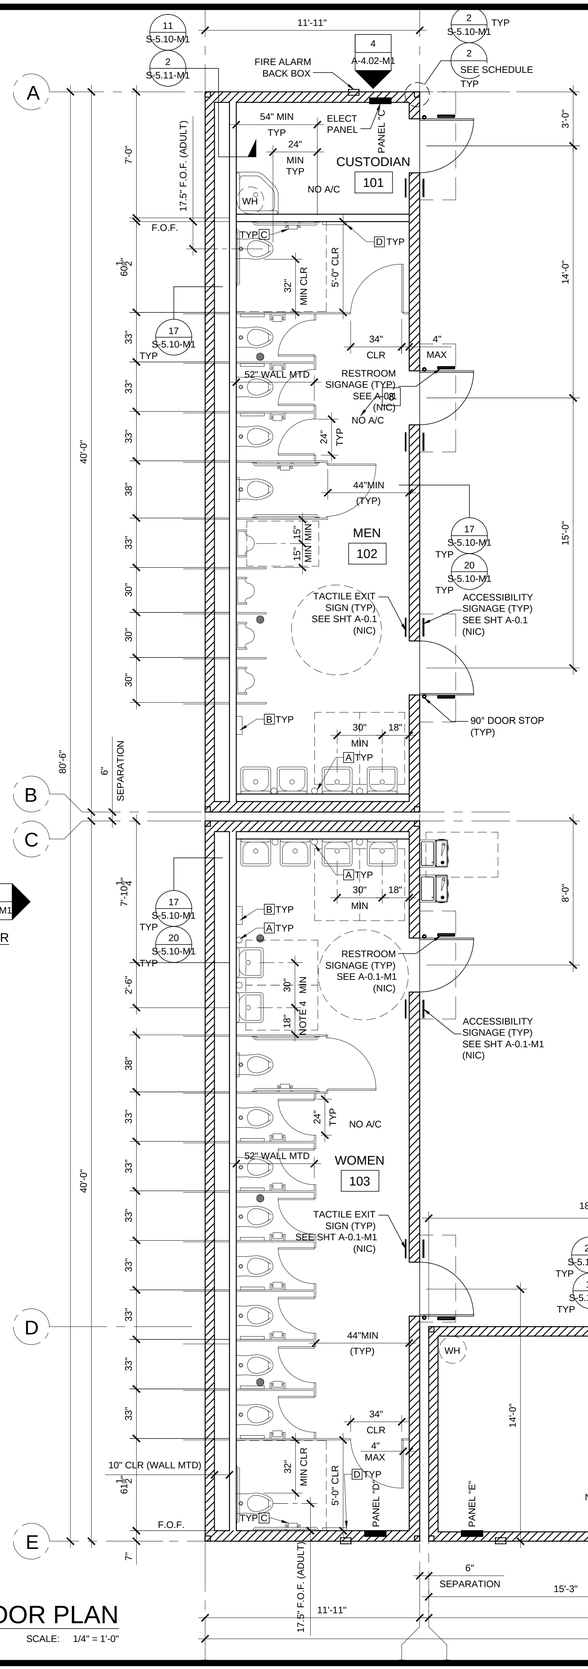

ITEM NUMBER		SCOPE OF WORK	SMACNA NUMBER	WEIGHT LBS.	COLD WATER SIZE IN INCH.	INDIRECT DRAIN SIZE IN INCH.	
1	REFRIGERATOR (O.F.O.I.) MNFTR: TRAULSEN G-SERIES REACH-IN REFRIGERATORS / SELF-CONTAINED MODEL #G20010	C.F.C.I.	11	710			115V, 1 PHASE, 80 Hz, 7.6A
2A	ICE MAKER W/ BIN ICE MAKER SLIM-LINE MODULAR CRESCENT CUBER MNFTR: HOSHIZAKI AIR-COOLED 1 PHASE MODEL #KM-340MAH	BY MODULAR	11	430	0.375	0.5	
2B	CLEANING SYSTEM (PART OF ITEM 2A)	BY MODULAR					
2C	ICE MAKER ACCESSORIES	BY MODULAR					
2D	FILTER SYSTEM, ICE MAKER	BY MODULAR					
3	COUNTERTOP ICE CREAM MACHINE MNFTR: BUNN MODEL ULTRA-2 HP MANUAL FILL	C.F.C.I.					
4	UNDER COUNTER SODA REFRIGERATOR (O.F.O.I.) MNFTR: TRUE FOOD MODEL #TUC-48-ADA-HC	C.F.C.I.					
5	FOOD WARMER MNFTR: HATCO - SPLIT DRAWER WARMER MODEL #HDW-1R2	C.F.C.I.					
6	NOT USED						
7	SINGLE SPECIALTY CHEESE WARMER BY STAR	C.F.C.I.					
8	HOT DOG ROLLER GRILL MNFTR:NEMCO MODEL #8027SX	C.F.C.I.					
9	COFFEE MAKER BY BUNN 33200.0002 VPR BLACK 12 CUP POUROVER COFFEE BREWER W/ 2 WARMERS AND 2 EASY POUR DECANTERS -	C.F.C.I.					120V
10	NOT USED						
11	CURTAIN AIR MARS PER DET. 14/A600 MODEL # N236-1UA MARS COMBINATION ROLLER/PLUNGER DOOR LIMIT SWITCH SINGLE PHASE 99-014, 20 AMPS MODEL #WCB251442	BY MODULAR					1 PHASE / 5.1 AMPS / 120 VOLTAGE WIRE THRU DOOR ACTIVATED MICRO-SWITCH

1. STAINLESS STEEL COUNTERTOP - TYPICAL AT ALL CONCESSION ROOMS BY MODULARS
2. 4x4 BLOCKING FOR TV AT +62" HEIGHT BY MODULAR MFR.
3. PLASTIC LAMINATE STORAGE CABINET 30" W. x 24"D (C.F.C.I).
4. ONION SLICER (MANUAL) - (O.F.O.I.)
5. SOAP DISPENSER - 4" MAXIMUM PROJECTION BY BOBRICK, 818615 (C.F.C.I)
6. PAPER TOWEL DISPENSER WITH 4" MAXIMUM PROJECTION BOBRICK B-2620 STAINLESS STEEL SURFACE-MOUNTED. (C.F.C.I)
7. MOP STRIP, BOBRICK B-223x24 (C.F.C.I).
8. MOP SINK BY (C.F.C.I).
9. DOORS BY MODULARS
10. UPPER CABINET BY MODULARS
11. LOWER CABINET - STAINLESS COUNTERTOP BY MODULARS
12. A/C AT CONCESSION ROOMS.
13. SEMI-RECESSED 2 1/2 FIRE EXTINGUISHER CABINET (C.F.C.I) BY LARSEN'S (MP5) - FULL GLASS DOOR STYLE LARSEN'S SEMI-RECESSED FULL GLASS DOOR STYLE ITEM #: Kidde PRO 210 2A:10B:C Fire Extinguisher

NOTE:
SEE SHEET A300 FOR FINISH SCHEDULE, PLUMBING FIXTURE SCHEDULE AND OTHER CONCESSION ROOM SPECIFICS

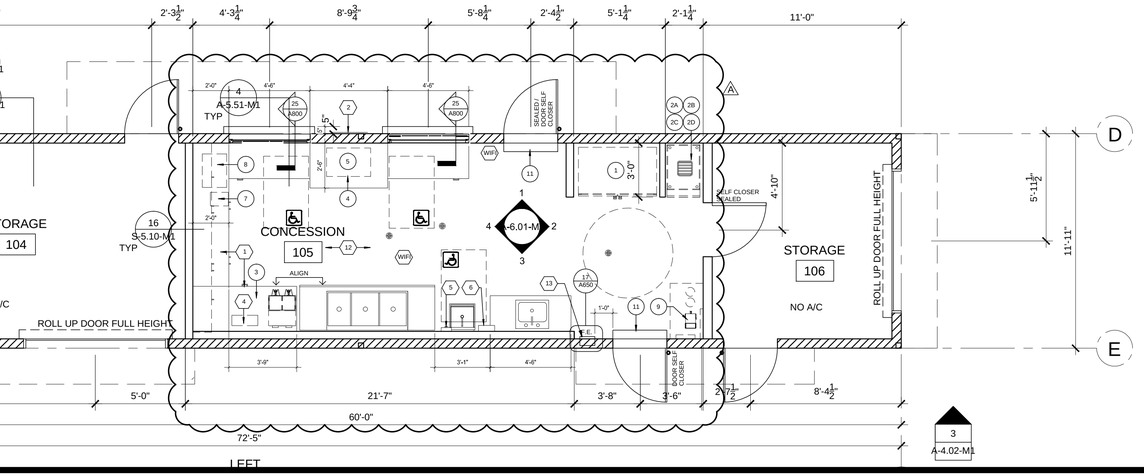

NOTES

1. PLACE (2) PERMANENT METAL IDENTIFICATION LABELS ON EACH MODULE. (PER IR 16-1.13)

   (1) LABEL AT REAR EXTERIOR AND (1) LABEL ABOVE CEILING LINE AT INTERIOR FRAME. LABELS WILL BE MECHANICALLY FASTENED AND SHOW THE DSA APPLICATION NUMBER, MANUFACTURERS NAME, SERIAL NUMBER, DESIGN LIVE LOAD FOR ROOF AND FLOOR FRAMING, WIND SPEED, EXPOSURE CATEGORY, Kzt = 1.0, 2013 CBC, DESIGN CLIMATE ZONE, SEISMIC PARAMETER S_S
2. VINYL TACKBOARD INTERIOR FINISH SHALL COMPLY WITH CBC SECTION 803.7.
3. LOCATIONS OF DOORS AND WINDOWS MAY VARY PER JOB. (IF THE NUMBER OF WINDOWS INCREASE, A NEW TITLE 24 SHALL BE SUBMITTED TO DSA)
4. POSTING OF OCCUPANCY LOAD SIGNS SHALL COMPLY WITH CBC 1004.3 & TITLE 19 C.C.R. (NOT IN MODULAR MANUFACTURER'S SCOPE OF WORK)
5. IF BUILDING IS TO BE RELOCATED, SEE RELOCATION SHEETS REL-101 & REL-102.
6. FOR BUILDINGS THAT ARE MANUFACTURED IN-PLANT, THE IN-PLANT INSPECTOR IS TO ATTACH A VERIFIED REPORT INSIDE EACH BUILDING, WHICH SHALL INDICATE THE MANUFACTURER'S NAME AND THE SERIAL NUMBER FOR EACH BUILDING MODULE AS WELL AS THE DSA FILE AND APPLICATION NUMBERS. PER IR-16-1.13

DETAIL SCHEDULE

FINISH:	SHEET #:
☐ SIDING OVER WOOD STUDS	A-5.50-M1
☒ PLASTER OVER 1/2" OSB OR 1/2" CDX PLY WITH WOOD STUDS	A-5.51-M1
☐ SIDING OVER STEEL STUDS	A-5.60-M1
☐ PLASTER OVER 1/2" OSB OR 1/2" CDX PLY WITH STEEL STUDS	A-5.61-M1

SYMBOLS LEGEND

- 60" CIRCLE CLEAR SPACE
- 30"x48" MIN CLEAR SPACE

TOILET ACCESSORIES

NOTE:
SEE SHEET P-2.01-M1 FOR TOILET ACCESSORIES

WALL LEGEND

- NOMINAL 4" WALL STUD ☒
- NOMINAL 6" WALL STUD ☒
- NOMINAL 8" WALL STUD ☐

NOTE:
IF PARAPET IS USED & HIGHER THAN 18", END WALLS MUST BE 2x6 @ 24" O.C.

THIS PLAN MAY INCLUDE THE VARIOUS EXERCISABLE OPTIONS APPLICABLE TO THE PC SUCH AS PARTITION WALLS, PLUMBING, ETC. FOR REFERENCE PURPOSES. OPTIONS CAN BE APPLIED AS REQUIRED TO THE PC'S BUILDING SIZES

MARKING & IDENTIFICATION OF FIRE RATED CONSTRUCTION. (CBC 703.7)
FIRE WALLS, FIRE BARRIERS, FIRE PARTITIONS, SMOKE BARRIERS AND SMOKE PARTITIONS OR ANY OTHER WALL REQUIRED TO HAVE PROTECTED OPENINGS OR PENETRATIONS SHALL BE EFFECTIVELY AND PERMANENTLY IDENTIFIED WITH SIGNS OR STENCILING. SUCH IDENTIFICATION SHALL:

1. BE LOCATED IN ACCESSIBLE CONCEALED FLOOR, FLOOR-CEILING OR ATTIC SPACES;
2. BE LOCATED WITHIN 15 FEET OF THE END OF EACH WALL AND AT INTERVALS NOT EXCEEDING 30 FEET MEASURED HORIZONTALLY ALONG THE WALL OR PARTITION; AND
3. INCLUDE LETTERING NOT LESS THAN 3" IN HEIGHT AND A MIN. 3/8" STROKE IN A CONTRASTING COLOR INCORPORATING THE SUGGESTED WORDING. "FIRE AND/OR SMOKE BARRIER - PROTECT ALL OPENINGS" OR OTHER SIMILAR WORDING.

THESE DRAWINGS AND ALL MATERIAL CONTAINED HEREIN ARE THE PROPERTY OF SILVERCREEK INDUSTRIES, INC (SCI Inc) AND SHALL NOT BE REPRODUCED, COPIED OR OTHERWISE DISPOSED OF DIRECTLY OR INDIRECTLY AND SHALL NOT BE USED IN WHOLE OR IN PART TO ASSIST IN THE MAKING OF OR FOR THE PURPOSE OF FURNISHING ANY INFORMATION FOR THE MAKING OF DRAWINGS, PRINTS, APPARATUS OR PARTS THEREOF WITHOUT THE FULL KNOWLEDGE AND WRITTEN CONSENT OF SCI Inc.
ALL PATENTABLE MATERIAL CONTAINED HEREIN AND ORIGINATING WITH SCI Inc SHALL BE THE PROPERTY OF SCI Inc

SILVER CREEK INDUSTRIES, INC.
SILVER CREEK
Building for the Next Generation
2830 BARRETT AVE PERRIS, CALIFORNIA 92571
PHONE: 951-943-5393 FAX: 951-943-2211

PROJECT NAME:

EL MONTE UNIFIED SCHOOL DISTRICT
EL MONTE CA
SCI PROJECT NO. 10644

SHEET TITLE:

FLOOR PLAN

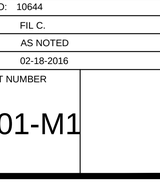

ARCHITECT OF RECORD SUBMISSION DATE

PROJECT SPECIFIC STATE AGENCY APPROVAL

REVISIONS
A ADDENDUM-A _ 04 / 05 / 2017

SILVER CREEK INDUSTRIES	
PROJECT NO:	10644
DRAWN BY:	FIL C.
SCALE:	AS NOTED
DATE:	02-18-2016

SHEET NUMBER

A-1.01-M1